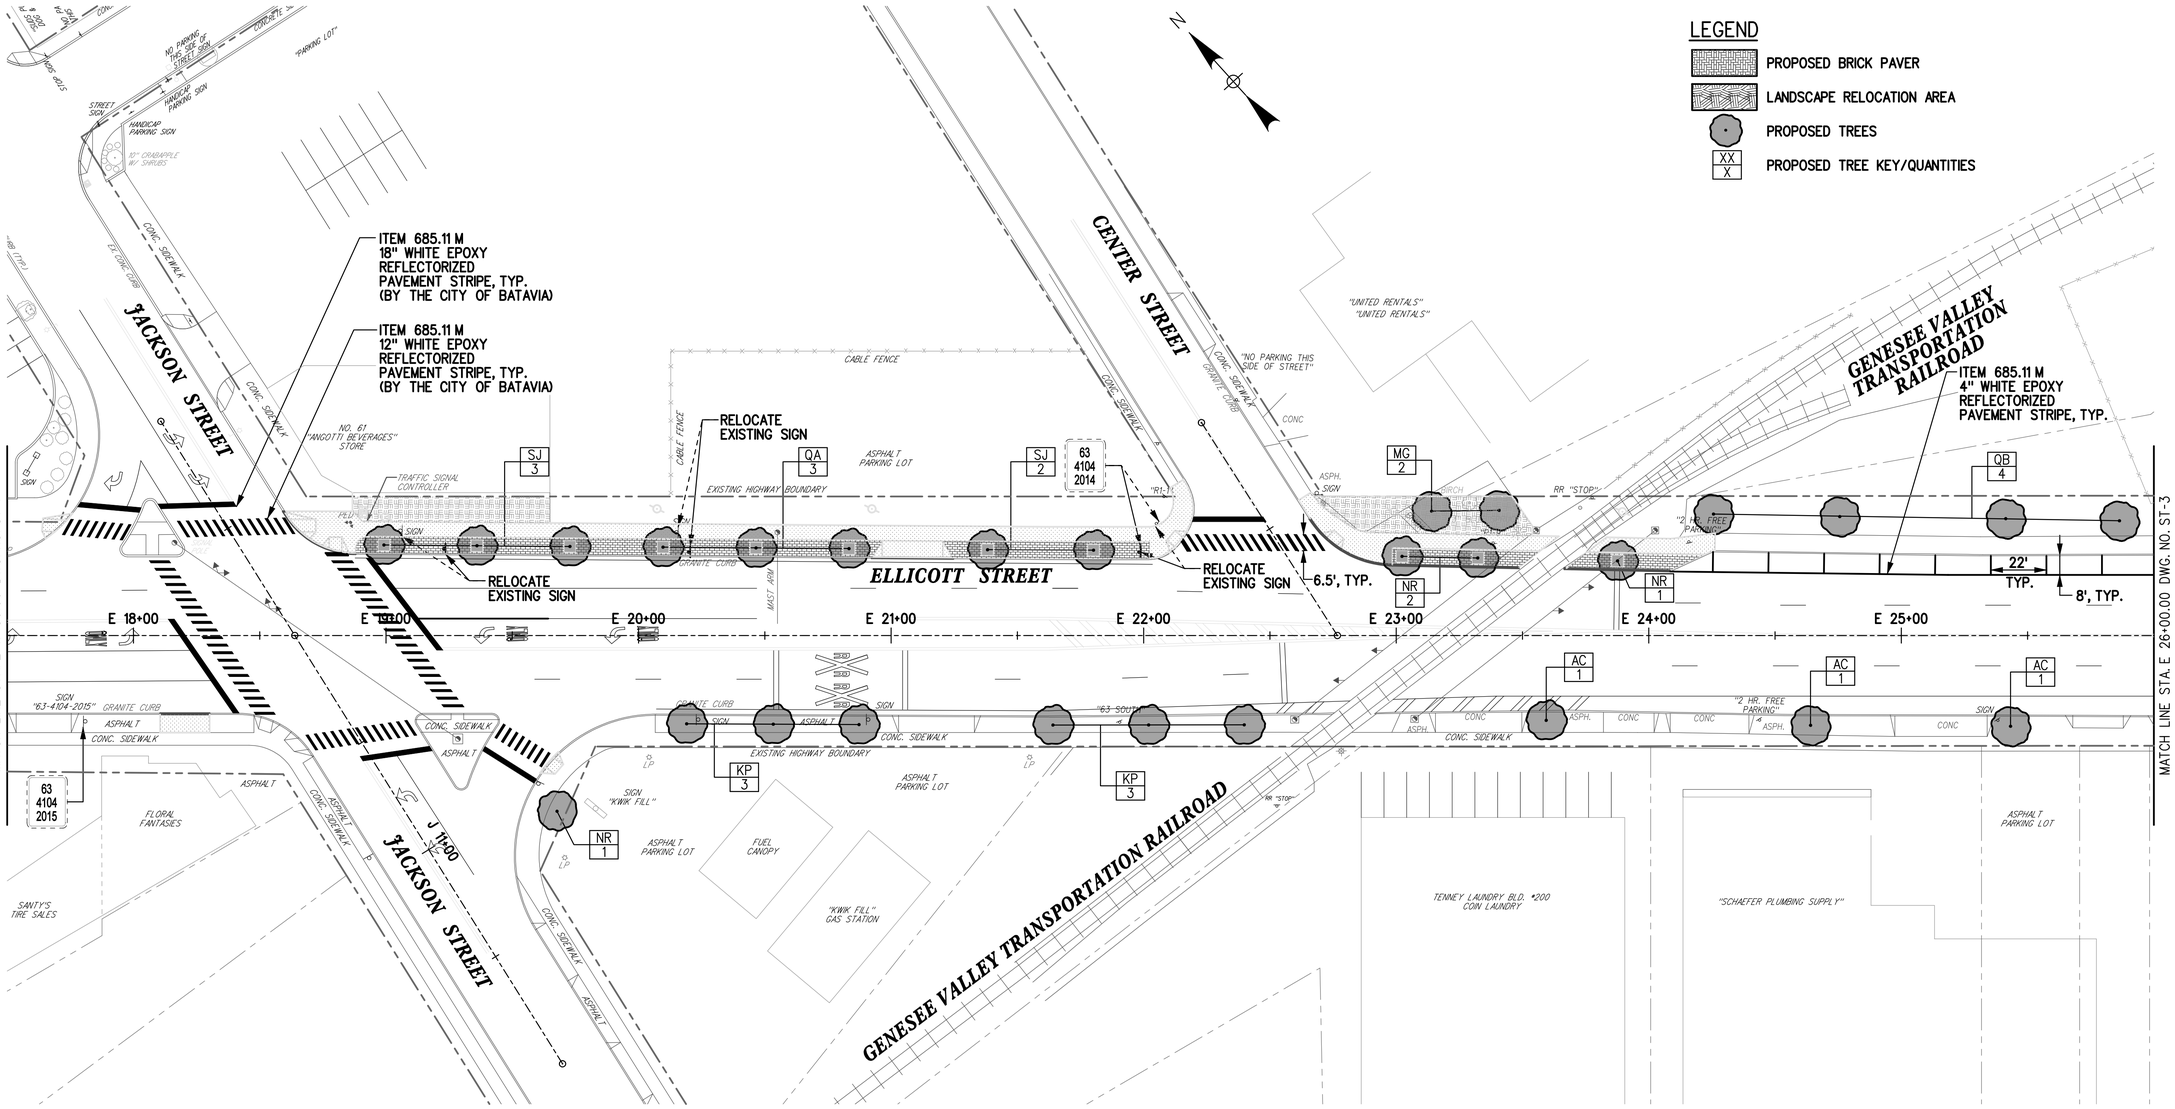

NOTES:

1. REFER TO DWG. NO. CD-5 FOR THE TREE INSTALLATION DETAILS.
2. REFER TO THE PLANT LIST ON DWG. NO. ST-1 FOR THE TREE SPECIFICATIONS AND INFORMATION.

30 15 0 30 60 90
SCALE IN FEET

UNAUTHORIZED ALTERATION OR ADDITION TO THIS DRAWING IS A VIOLATION OF NEW YORK STATE EDUCATION LAW ARTICLE 145, SECTION 7209

NO.	DATE:	DESCRIPTION
1		
2		
3		

REVISIONS

DATE

FRA
Planning | Designing | Building
530 SUMMIT POINT DR. HENRIETTA, NY 14467 (585)359-0280

DRAWING TITLE: STRIPING & LANDSCAPE PLAN - 2

PROJECT NAME: ELLICOTT STREET STREETSCAPE
COURT STREET TO SWAN STREET
CITY OF BATAVIA, NY

CLIENT: CITY OF BATAVIA
1 CITY CENTRE BATAVIA, NY 14020

PROJECT NO: 07-4384	PROJ. MGR: DJK
DATE: MAR. 2008	DRWN. BY: NEB
SCALE: 1"=30'	CHKD. BY: MDB
DRAWING NO: ST-2	
SHEET NO. 16 of 18	